DO NOT SCALE

KEY:

1. All dimensions in mm unless otherwise stated.
2. Key to colours:-

- Proposed works
- OS Data
- Limits of Deviation (LOD)
- Limits of Land to be Acquired or used (LLAU)
- Centreline
- Temporary A8 Alignment
- Temporary Road Diversion
- BP Oil Pipeline
- BT Underground Cable
- BT Overground Cable
- Cable and Wireless Cable
- CORE - Proposed Route for RBS Supply
- Scottish Water - Foul
- Scottish Water - Primary Distribution
- Scottish Water - SW
- Scottish Water - Unknown
- Scottish Power - HV 11kV
- Scottish Power - HV 11kV Overhead
- Scottish Power - HV 33kV
- 3.3kv Route U/G
- Scottish Power - Unknown Cable
- Scottish Power - HV Out of Use
- Thus Ducts
- Transco - IP Mains
- Transco - LHP Mains

LOCATION PLAN:

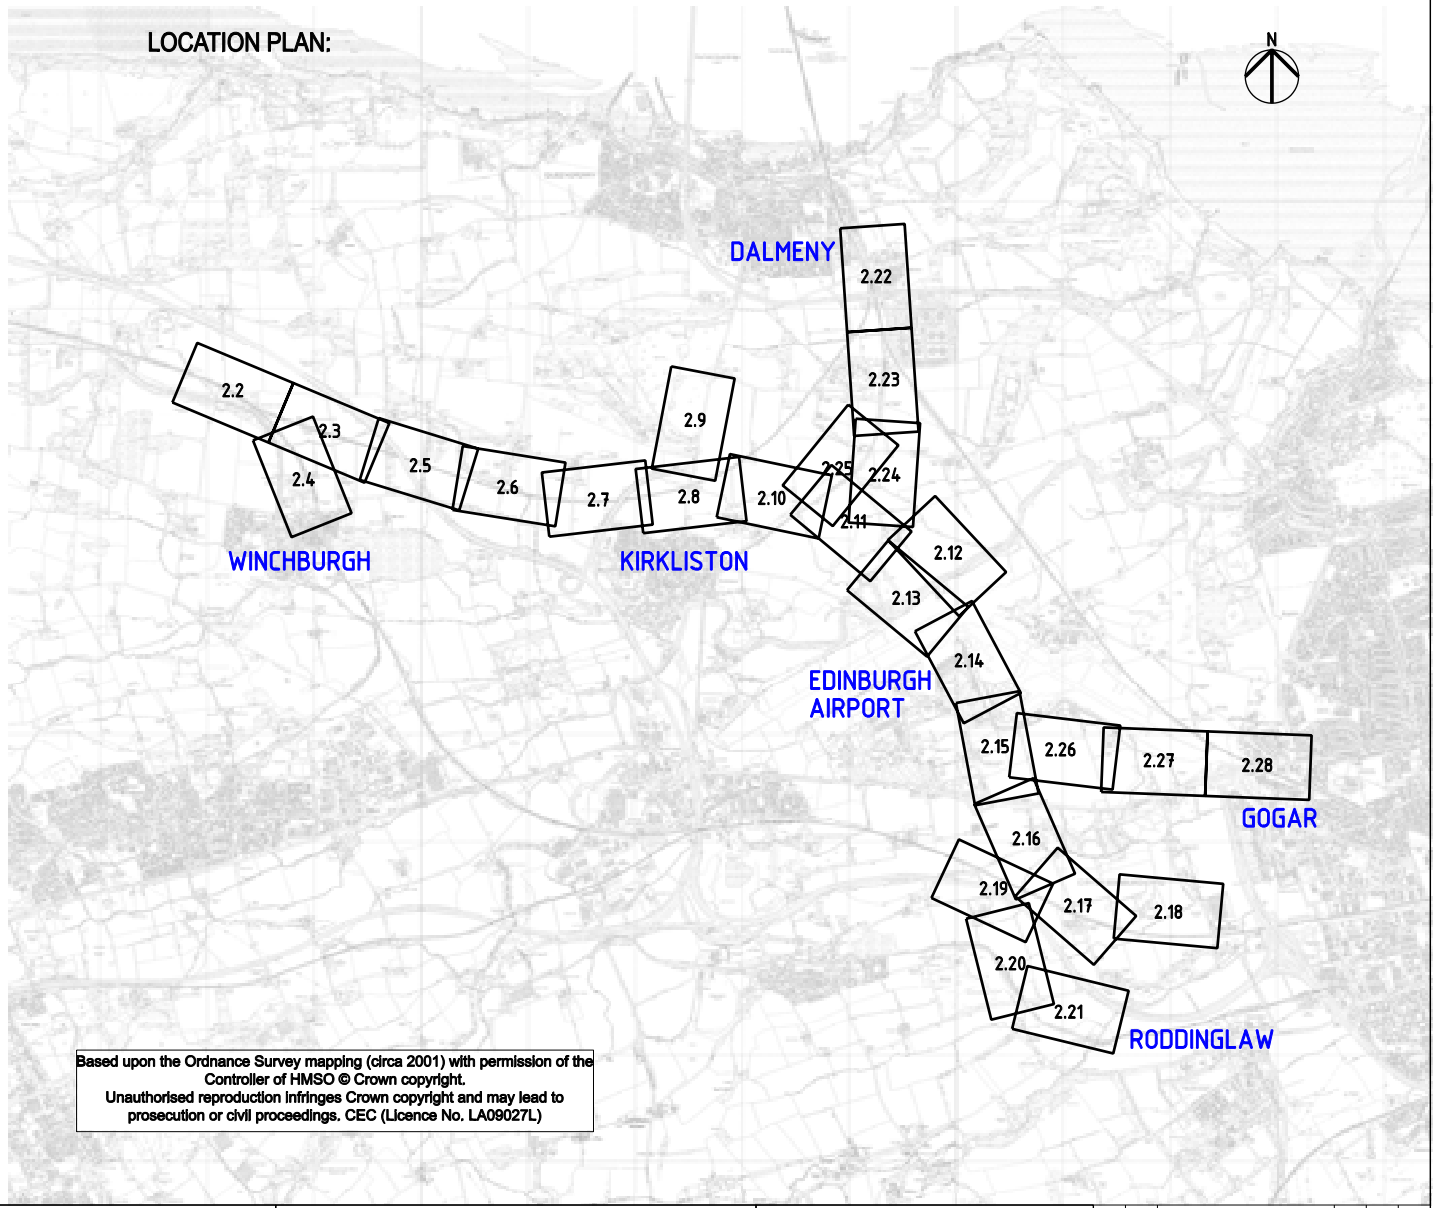

Based upon the Ordnance Survey mapping (circa 2001) with permission of the Controller of HMSO © Crown copyright.
Unauthorised reproduction infringes Crown copyright and may lead to prosecution or civil proceedings. CEC (Licence No. LA09027L)

Client
EDINBURGH AIRPORT RAIL LINK

tie ltd
Verity House
19 Haymarket Yards
Edinburgh
EH12 5BH
Tel 0131 622 8300
www.tiedinburgh.co.uk

Drawing Title
KEY AND LOCATION PLAN

FIGURE 2.1

Scott Wilson Halcrow JV
Buchanan House
58 Port Dundas Road
Glasgow G4 0HG
Telephone 0141 335 3223
Fax 0141 335 2757
www.scottwilson.com
www.halcrow.com

Project Manager:		
Email:		
Telephone:		
Project No:		
ELR/ Mileage:		
Scale: 1:2500		
Drwn: M.Mckenzie	Chkd: A.Macdonald	Appd: G.Coutts
Date: 10 May 2005	Date: 10 May 2005	Date: 10 May 2005

Rev	Date	Description	Drn	Chk	App

Issue Status: FOR INFORMATION

Drawing No: SW-PW-CV-DRG-10169
Revision P01

Printed on 17/05/2005 by amacdonald
File: P:\B118301\Cad\Drgs\cv\SW-PW-CV-DRG-10169-00.dgn

All changes to this CAD generated drawing MUST be made via the master CAD file.

Original Size: A3 (420x297mm)